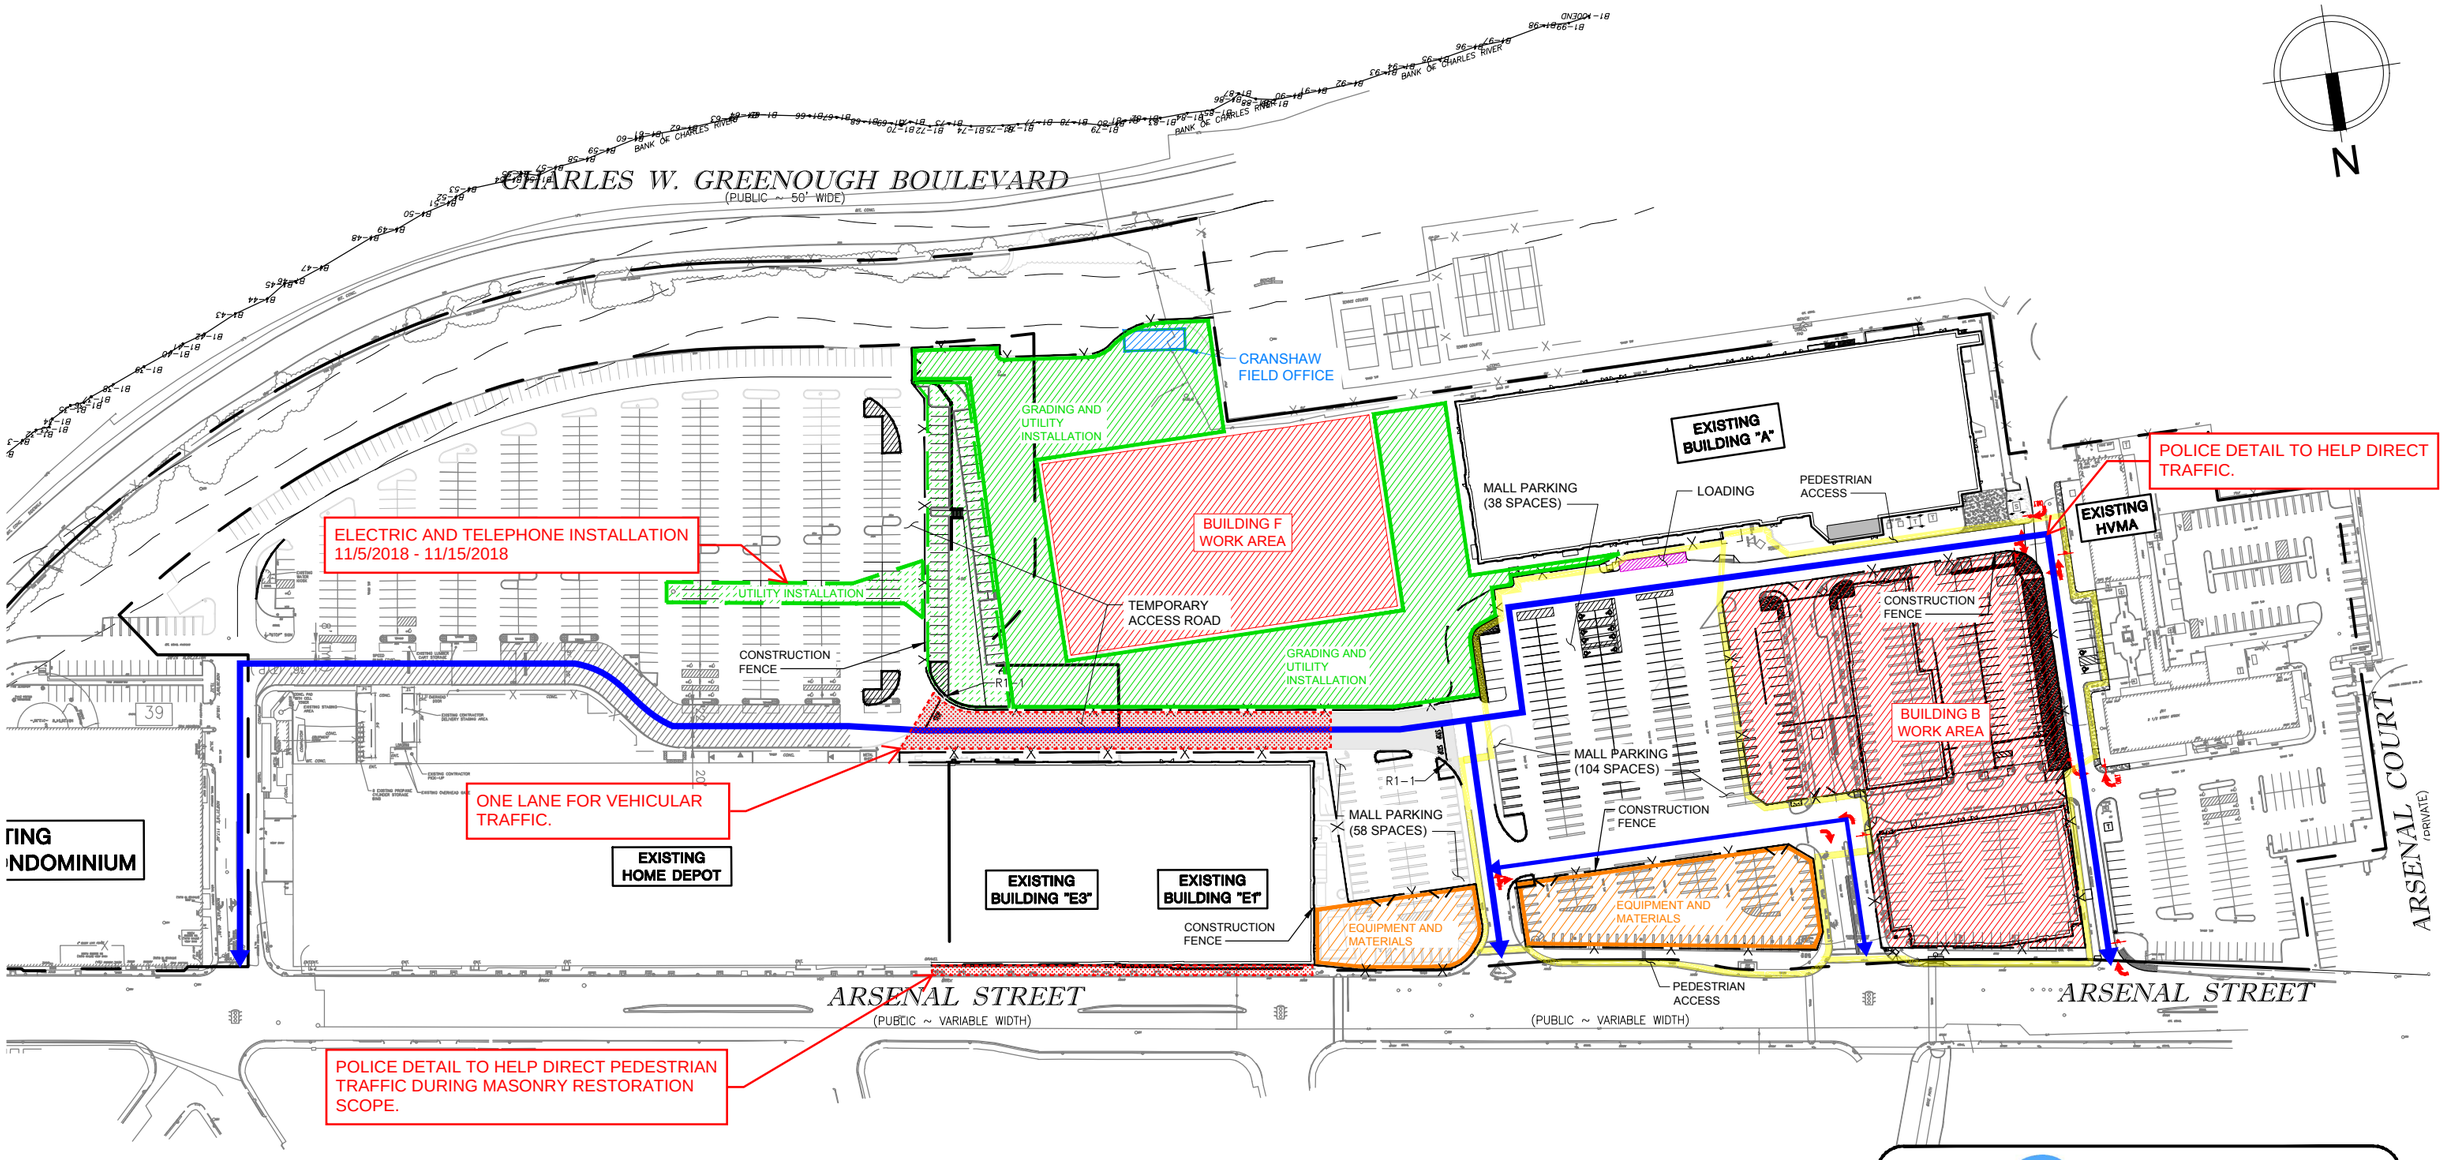

PLEASE NOTE THAT THE TEMPORARY ACCESS ROAD ADJACENT TO BUILDING E AND HOME DEPOT WILL BE REDUCED TO ONE LANE FOR VEHICULAR TRAFFIC WITH A POLICE DETAIL.

VEHICLE ACCESS

PEDESTRIAN ACCESS

CONSTRUCTION PHASE SUMMARY
ESTIMATED START DATE: 11/12/2018
ESTIMATED END DATE: 11/16/2018

PROGRESS PRINT
Nov 06, 2018

0 75 150 FEET

Prepared For: CRANSHAW CONSTRUCTION

Prepared By:

RJO'CONNELL & ASSOCIATES, INC.
CIVIL ENGINEERS, SURVEYORS & LAND PLANNERS

Date: 07/19/2018 Scale: 1"=150'

CONSTRUCTION MANAGEMENT PLAN OVERALL

THE ARSENAL PROJECT
WATERTOWN, MASSACHUSETTS

Copyright © 2018 by R.J. O'Connell & Associates, Inc.

Drawing name: G:\MA\Watertown\Boylston Properties\Arsenal Mall\Construction Administration\Construction Management Plan\Overall CMP\16041_CMP_Home Depot.dwg
Nov 06, 2018 - 15:54pm